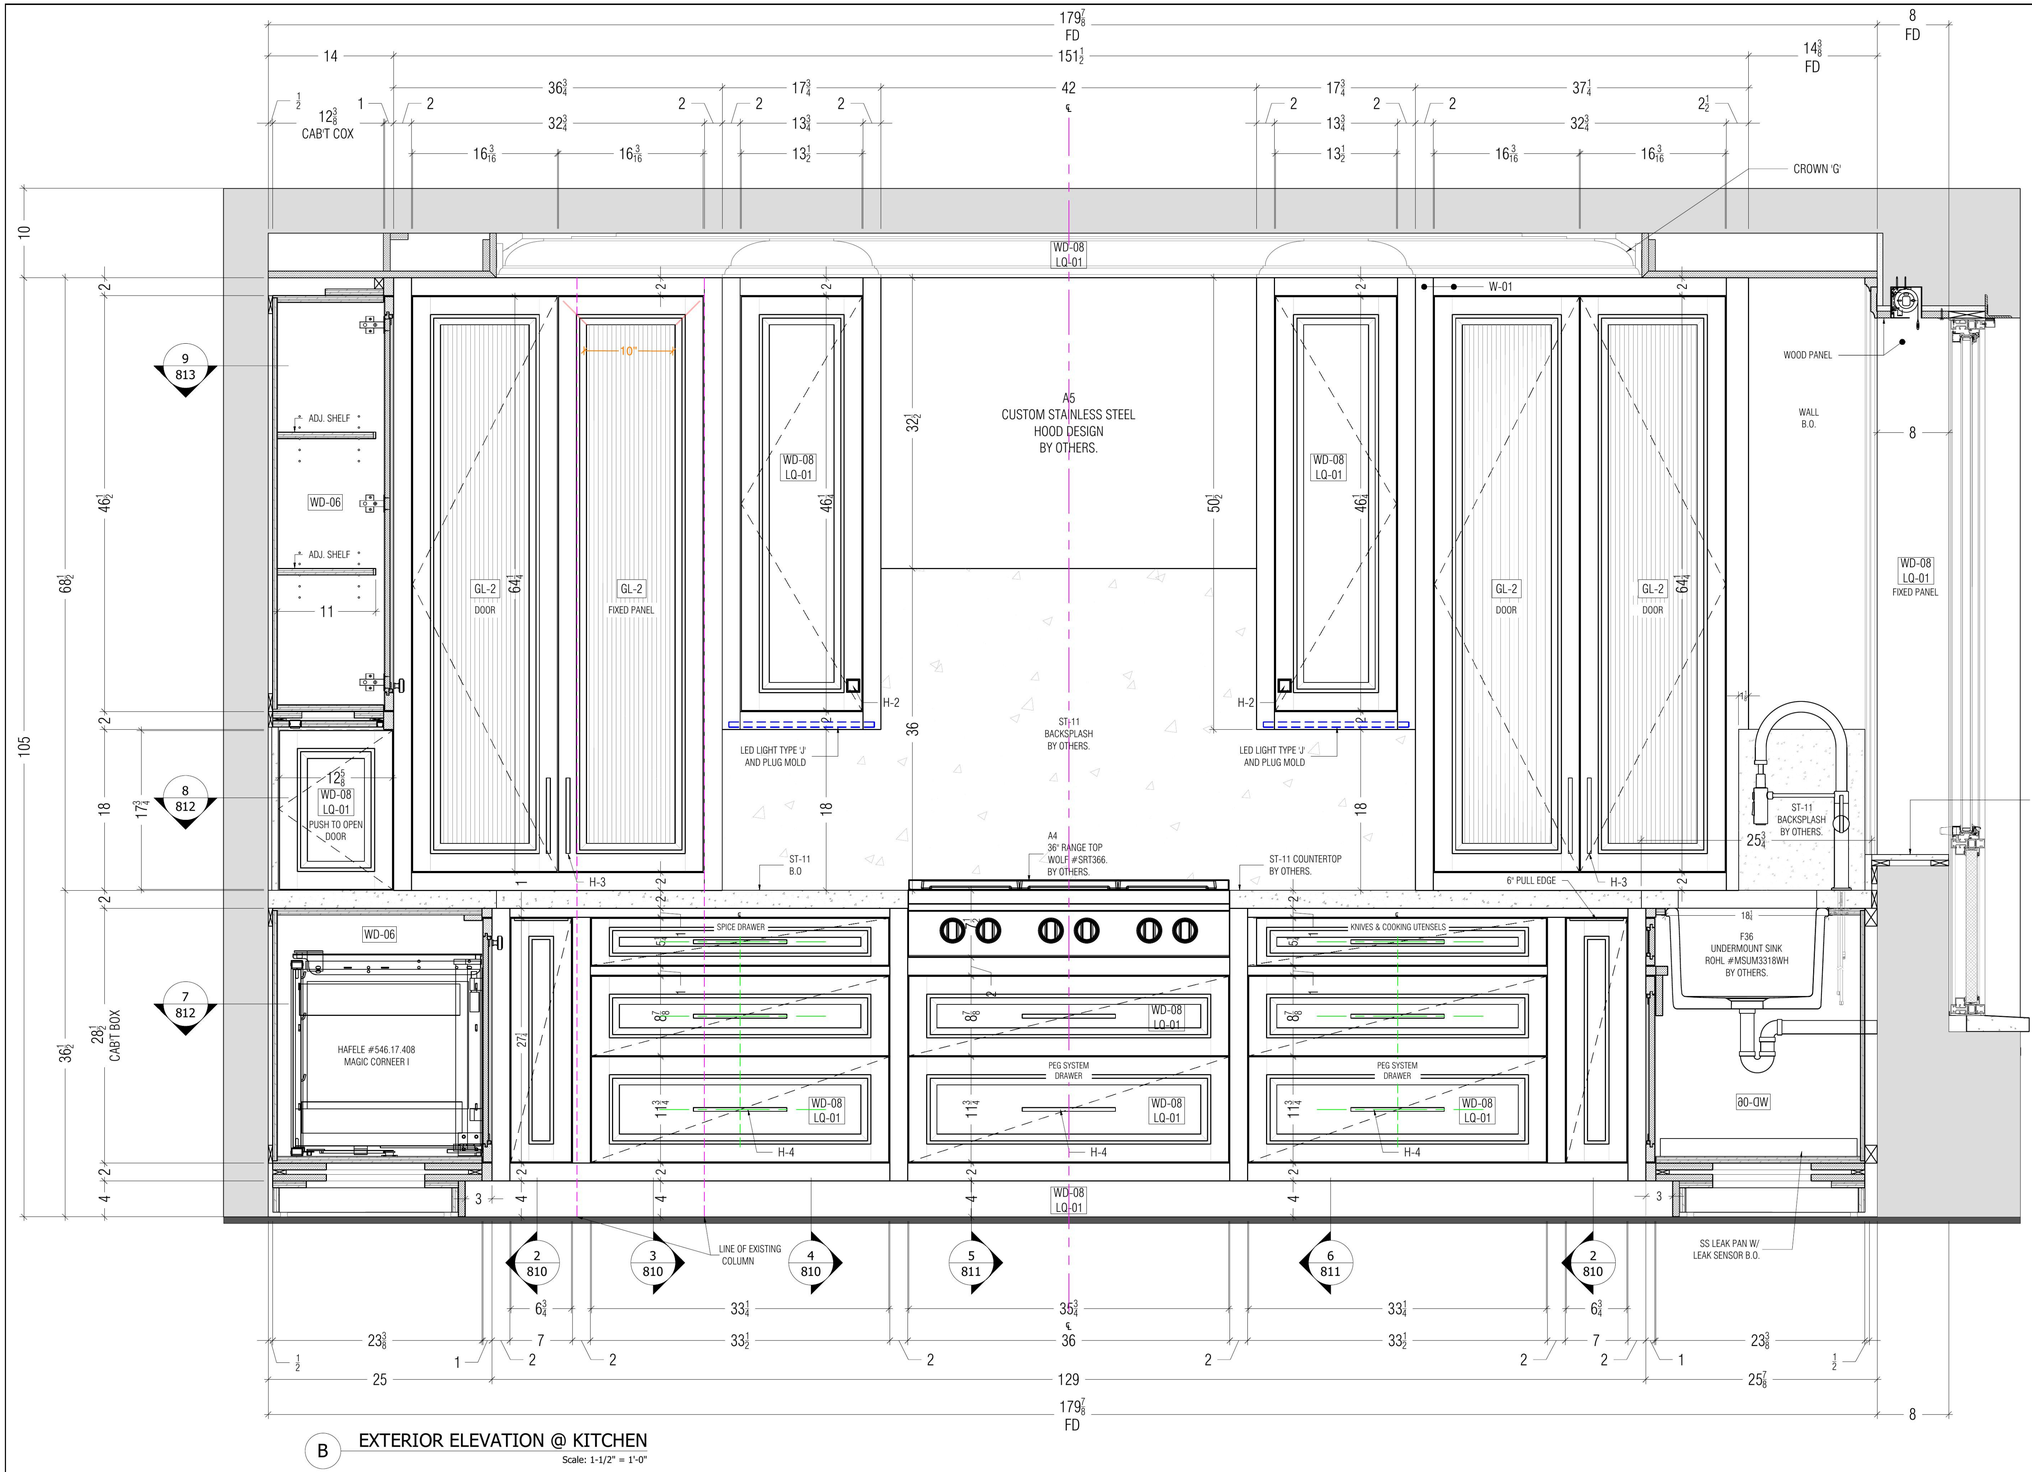

B EXTERIOR ELEVATION @ KITCHEN

Scale: 1-1/2" = 1'-0"

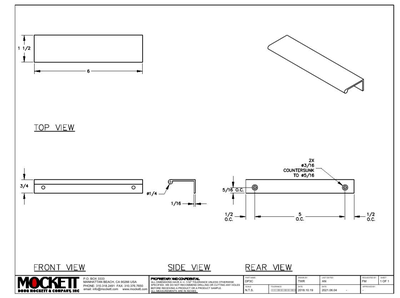

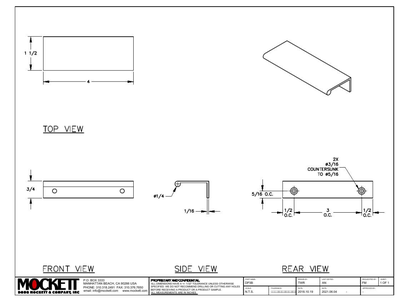

FINISH SCHEDULE			
WD-08 LQ-01	SHOP PRIMED, FIELD PAINTED B.O. HOLLAND LAC - BRILLIANT 98 / WHITE 0001 / HIGH GLOSS. B.O.		
WD-06	INTERIOR, CLEAR WALNUT.		
WD-05	MACASSAR POLISHED HIGH GLOSS FINISH.		
DRAWERS BOXES: CLEAR MAPLE SOLID WOOD DOVETAIL.			
GL-2	BENDHEIM REEDED GLASS DOORS.		
M-3	POLISHED CHROME INLAY.	M-8	POLISHED CHROME. TBD.

Project Name
NEW YORK, NY

Title
KITCHEN & KITCHEN ISLAND

Drawing Number	Drawn By	Date
SD.808.03	M.J.	

CAD File Name

CABINETMAKER NYC

SAMPLE SHEET · CLIENT AND ADDRESS DETAILS REMOVED · FOR REFERENCE ONLY

THIS DRAWING IS THE PRODUCT OF SERVICE AND IS THE PROPERTY OF Cabinet Maker NYC, Inc. IT IS TO BE USED ONLY FOR THE PROJECT NOTED HEREIN. – REUSE OF THIS DRAWING FOR ANY PART THERE FOR ANY OTHER PROJECT OR ALTERATION OR EXTENSION OF THIS PROJECT IS PROHIBITED WITHOUT THE WRITTEN PERMISSION OF Cabinet Maker NYC, Inc. AND TAMAS MATYEK – ANY UNAUTHORIZED REUSE VIOLATION OF U.S. COPYRIGHT LAW.